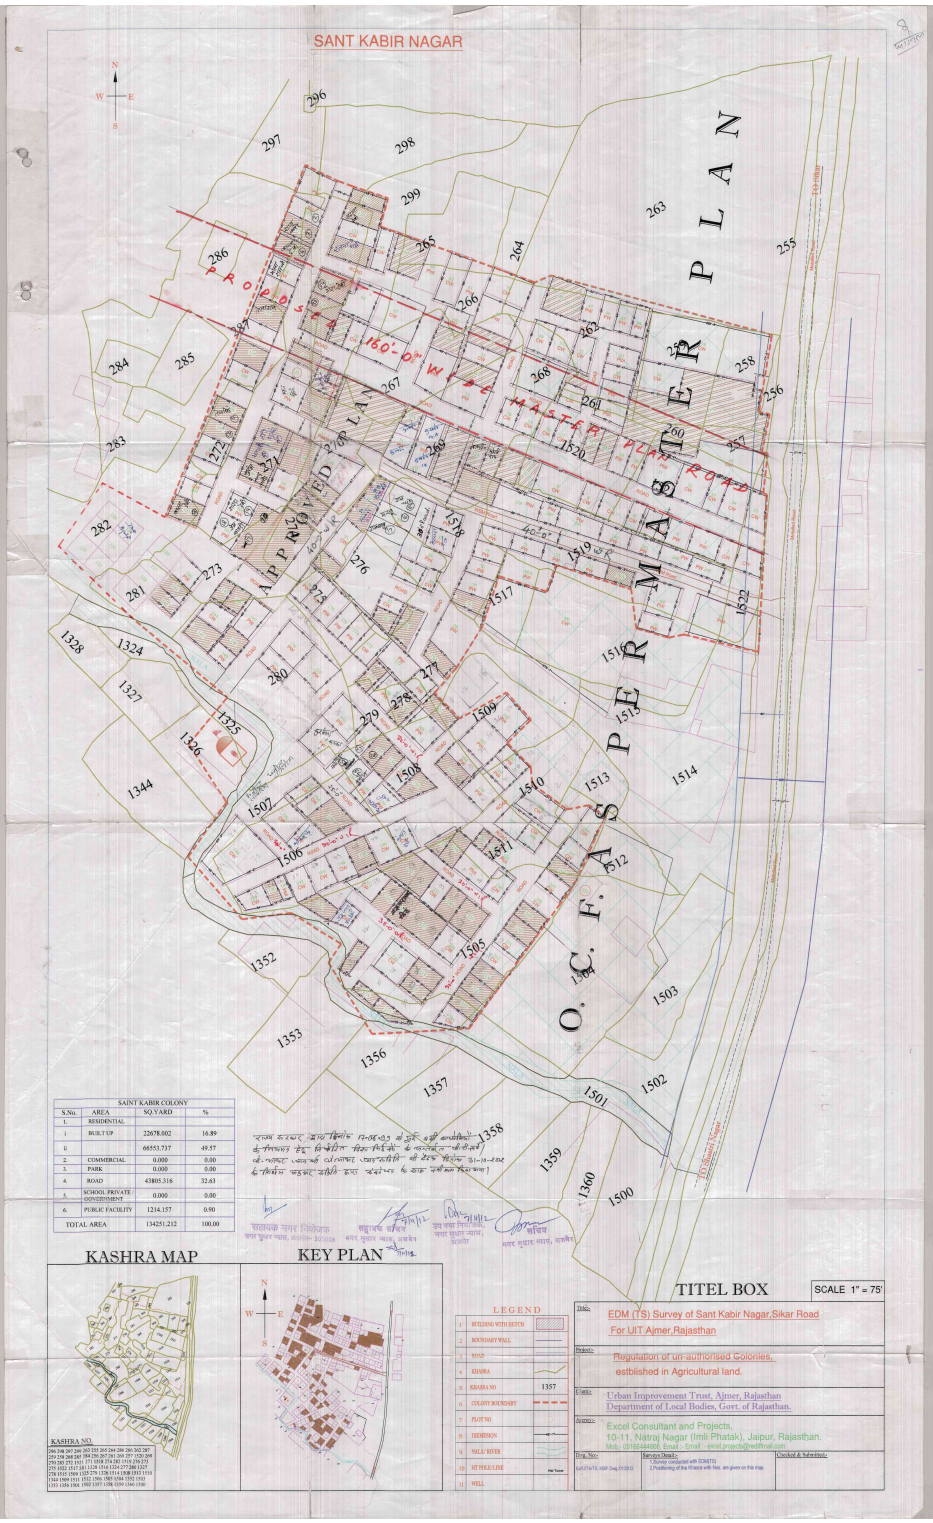

SAINT KABIR COLONY			
S.No.	AREA	SQ.YARD	%
I.	RESIDENTIAL		
i	BUILT UP	22678.002	16.89
ii		66553.737	49.57
2.	COMMERCIAL	0.000	0.00
3.	PARK	0.000	0.00
4.	ROAD	43805.316	32.63
5.	SCHOOL- PRIVATE GOVT/DEPTMENT	0.000	0.00
6.	PUBLIC FACILITY	1214.157	0.90
TOTAL AREA		134251.212	100.00

सहायक नगर निरीक्षक
नगर सुधार न्यास, अजमेर

सहायक अभियंता
नगर सुधार न्यास, अजमेर

उप नगर नियोजक
नगर सुधार न्यास, अजमेर

अभियंता
नगर सुधार न्यास, अजमेर

KASHRA MAP

KASHRA NO.

286 288 287 280 283 285 268 284 286 282 287
289 278 288 288 287 290 286 287 281 269 287 289 377 320 209
270 283 272 1511 271 1518 374 283 1519 276 373
255 1522 1517 (d) 1528 1514 1524 (2) 1526 1527
278 1515 1516 1523 1525 1529 1530 1531 1533 1535 1510
1531 1536 1561 1562 1557 1558 1559 1560 1550

KEY PLAN

LEGEND

1	BUILDING WITH HEIGHT	
2	BOUNDARY WALL	
3	ROAD	
4	KHASRA	
5	KHASRA NO.	1357
6	COLONY BOUNDARY	
7	PLOT NO.	
8	DIEMENSION	
9	NALA/ RIVER	
10	HT POLE/ LINE	
11	WELL	

TITEL BOX

SCALE 1" = 75'

Title:- EDM (TS) Survey of Sant Kabir Nagar,Sikar Road For UIT Ajmer,Rajasthan

Project:- Regulation of un-authorised Colonies, estblished in Agricultural land.

Client:- Urban Improvement Trust, Ajmer, Rajasthan Department of Local Bodies, Govt. of Rajasthan.

Agency:- Excel Consultant and Projects, 10-11, Natraj Nagar (Imli Phatak), Jaipur, Rajasthan. Mob.: 09166444668, Email:- excel.projects@rediffmail.com

Drg. No:- Survey Date:- 1.Survey conducted with ICB6710. 2.Positioning of the Khasra with Nos. are given on this map. Checked & Submitted:-

(16)
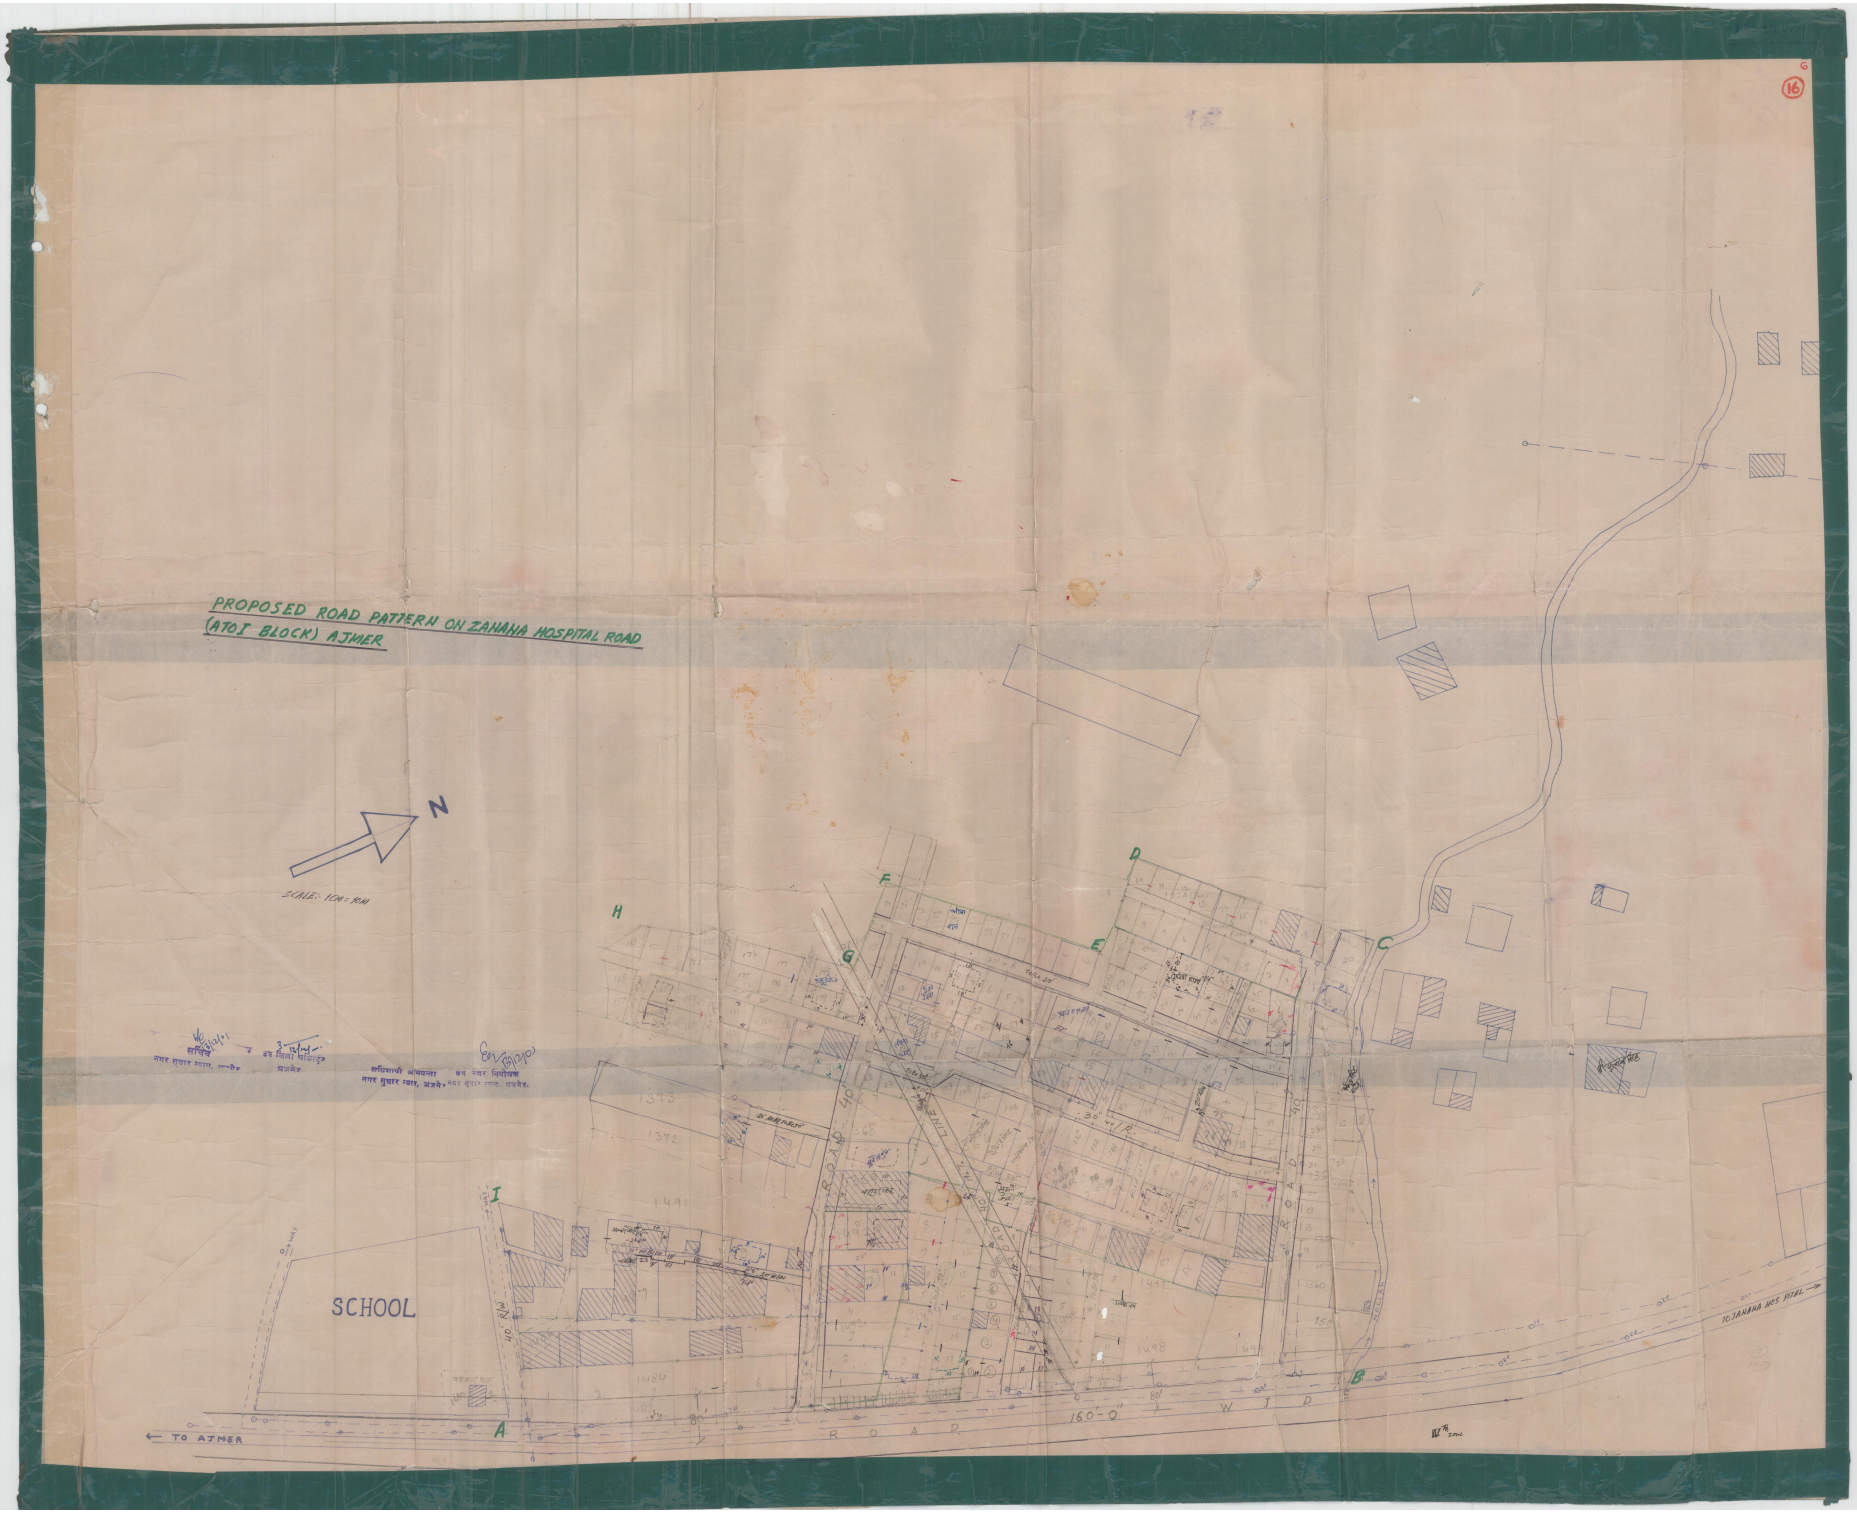
PROPOSED ROAD PATTERN ON ZANANA HOSPITAL ROAD
(AT O.T. BLOCK) AJMER