
PLANE TABLE SURVEY MAP

AT- GEETA COLONY

SCALE - 1-1000

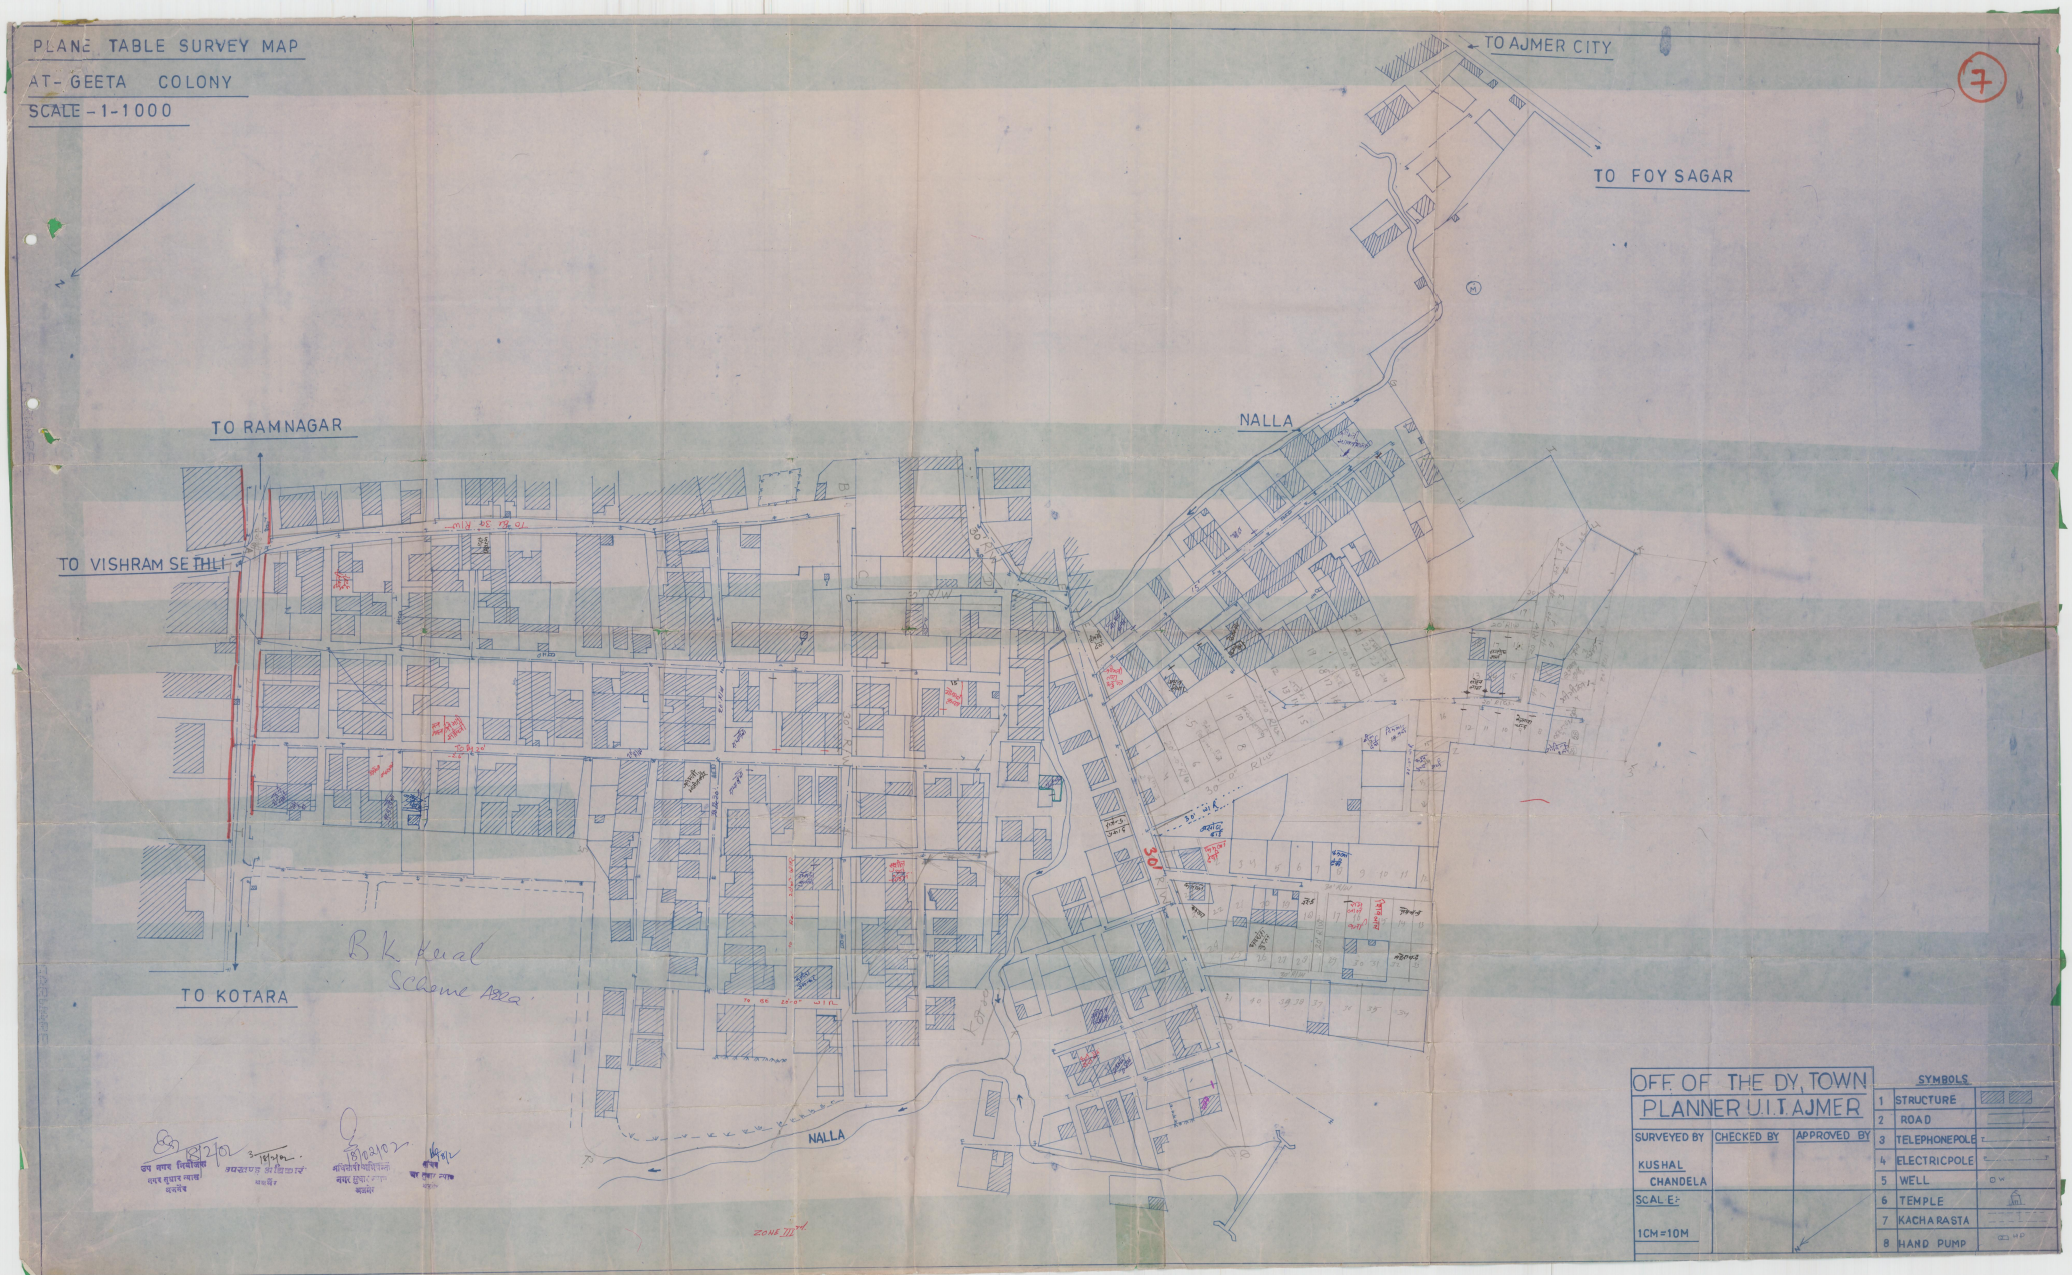

OFF. OF THE DY. TOWN PLANNER U.I.T. AJMER


SURVEYED BY	CHECKED BY	APPROVED BY
KUSHAL CHANDELA		
SCALE: 1CM=10M		

SYMBOLS

1	STRUCTURE	
2	ROAD	
3	TELEPHONEPOLE	
4	ELECTRICPOLE	
5	WELL	
6	TEMPLE	
7	KACHARASTA	
8	HAND PUMP	

PLANE TABLE SURVEY MAP OF FOY SAGAR

(8)

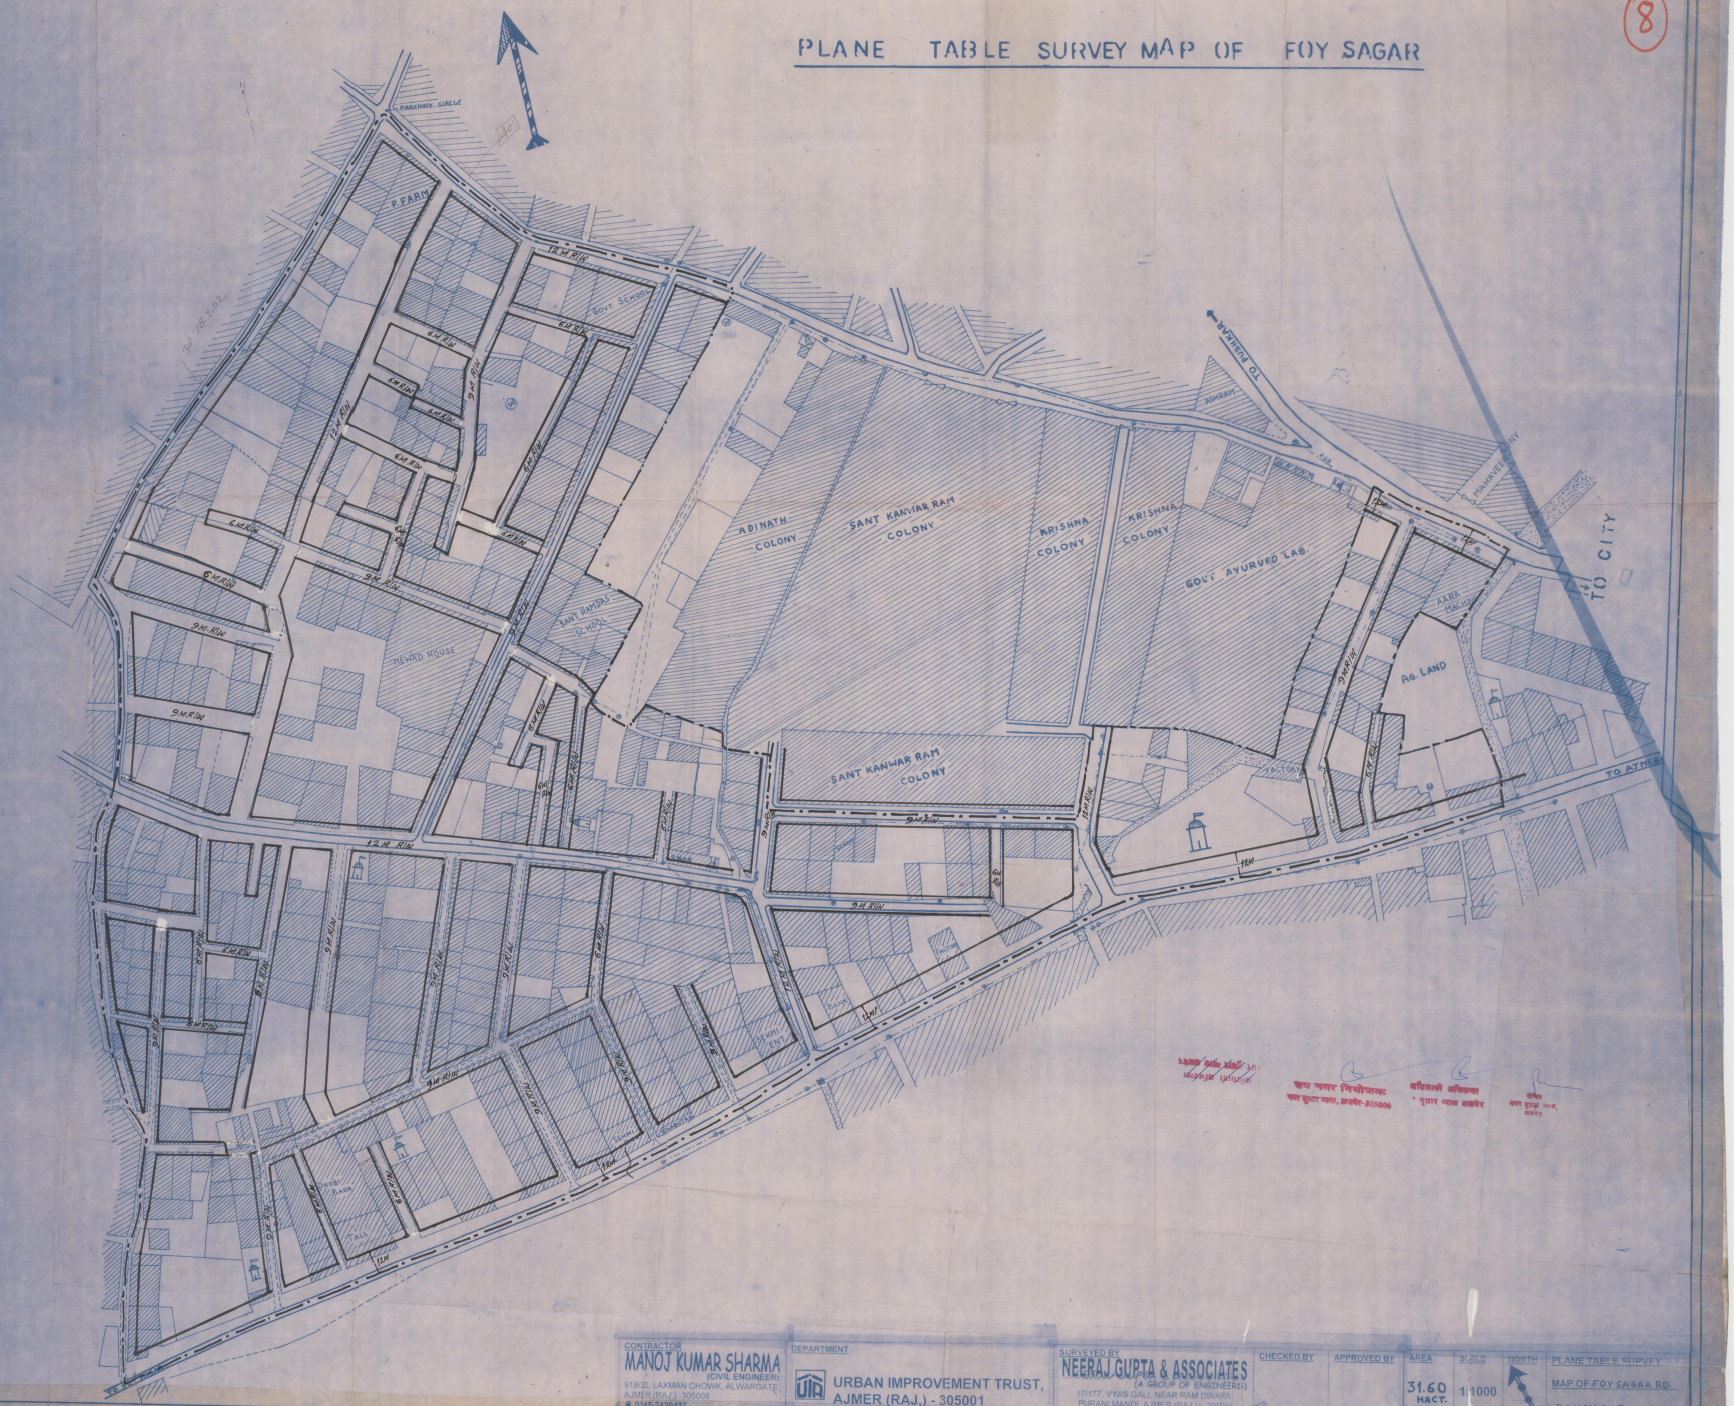

LEGEND

S.No.	DESCRIPTION	SYMBOL
1	ROAD	
2	KUTCHHA RASTA	
3	HOUSE	
4	PLOT	
5	NALLAH	
6	HAND PUMP	
7	ELECTRIC LINE	
8	TELEPHONE POLE	
9	CULVERT	
10	TEMPLE	
11	DRY STONE WALL	
12	HIGH TENSION POLE	
13	WELL	
14	KANTO KI BAAD	
15	GATE	
16		
17		
18		

CONTRACTOR
MANOJ KUMAR SHARMA
(CIVIL ENGINEER)
918/32, LAXMAN CHOWK, ALWARGATE,
AJMER (RAJ.) 305008
0145-2420417

DEPARTMENT
URBAN IMPROVEMENT TRUST,
AJMER (RAJ,) - 305001

SURVEYED BY
NEERAJ GUPTA & ASSOCIATES
(A GROUP OF ENGINEERS)
17/177, VYAS GALI NEAR RAM DWARA,
PURANI MANDI, AJMER (RAJ.)- 305001
0145 - 2630903

CHECKED BY

APPROVED BY


AREA
31.60 HACT.

SCALE
1:1000

NORTH

PLANE TABLE SURVEY
MAP OF FOY SAGAR RD.
RAMNAGAR


PLANE TABLE SURVEY MAP
AT=MAIN SCHEME HARI BHAU UPHADAY NAGAR
SCALE = 1=1000

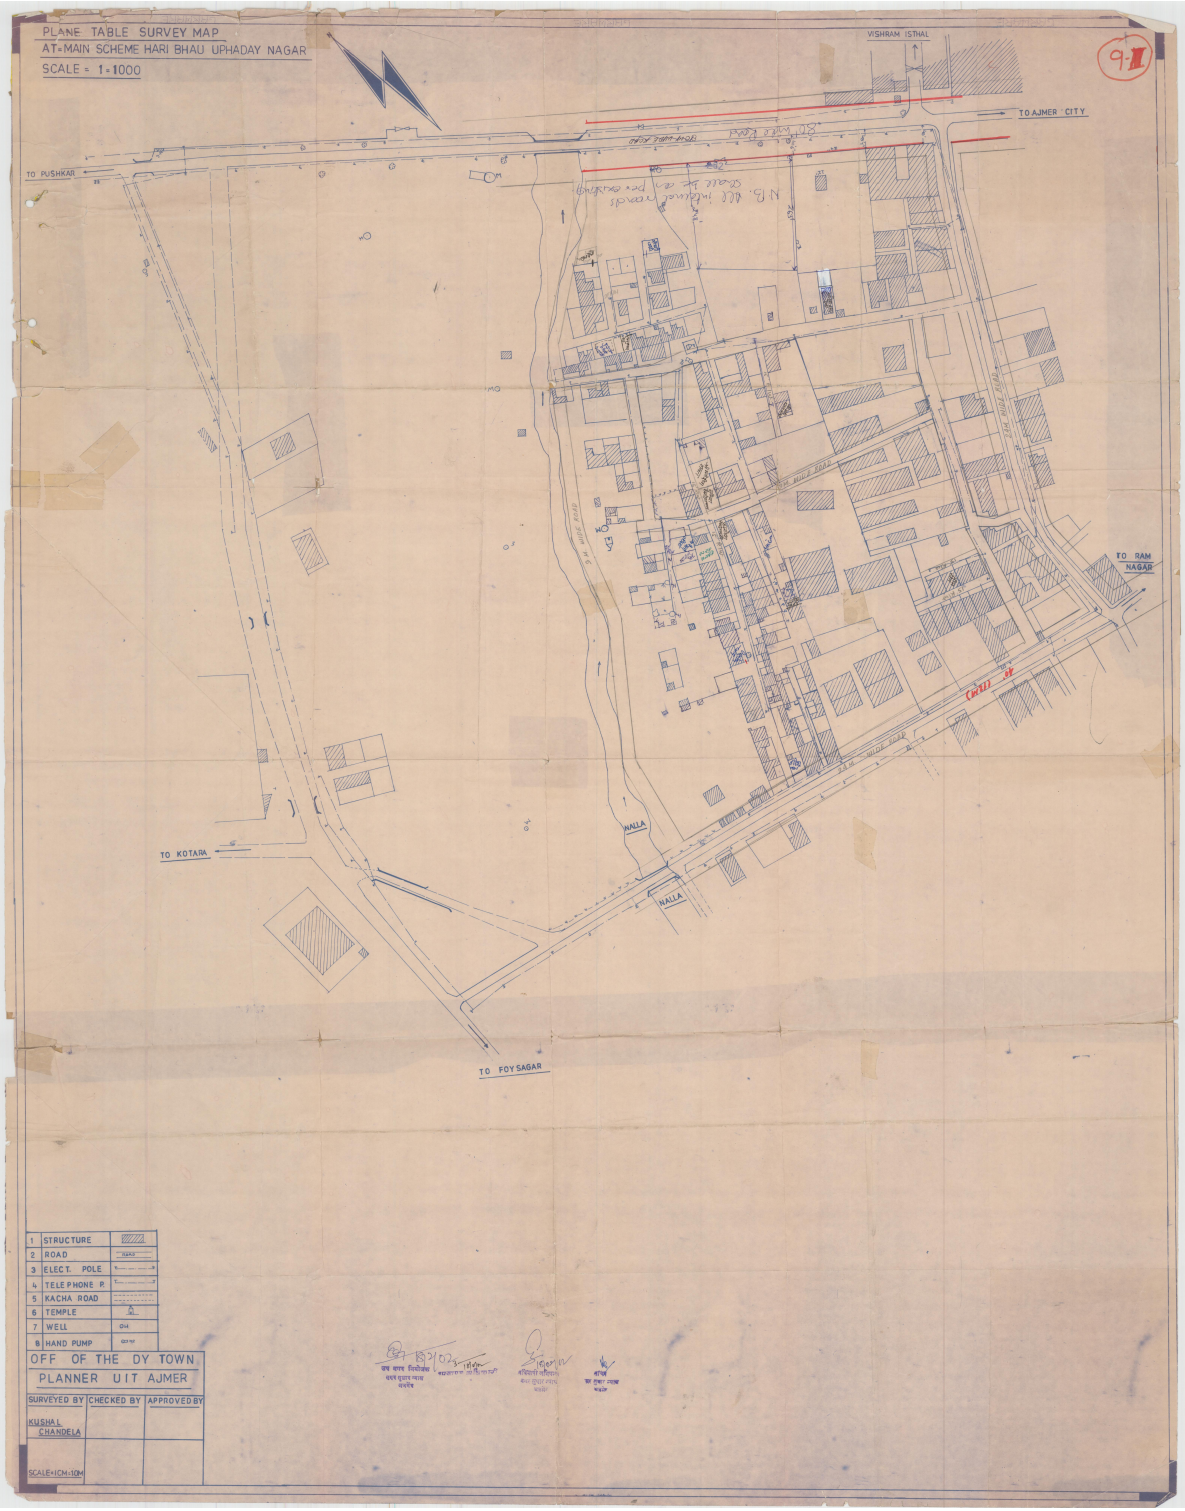

1	STRUCTURE	
2	ROAD	
3	ELECT. POLE	
4	TELE PHONE P.	
5	KACHA ROAD	
6	TEMPLE	
7	WELL	
8	HAND PUMP	

OFF OF THE DY TOWN PLANNER UIT AJMER


SURVEYED BY	CHECKED BY	APPROVED BY
KUSHAL CHANDELA		
SCALE=1CM=10M		

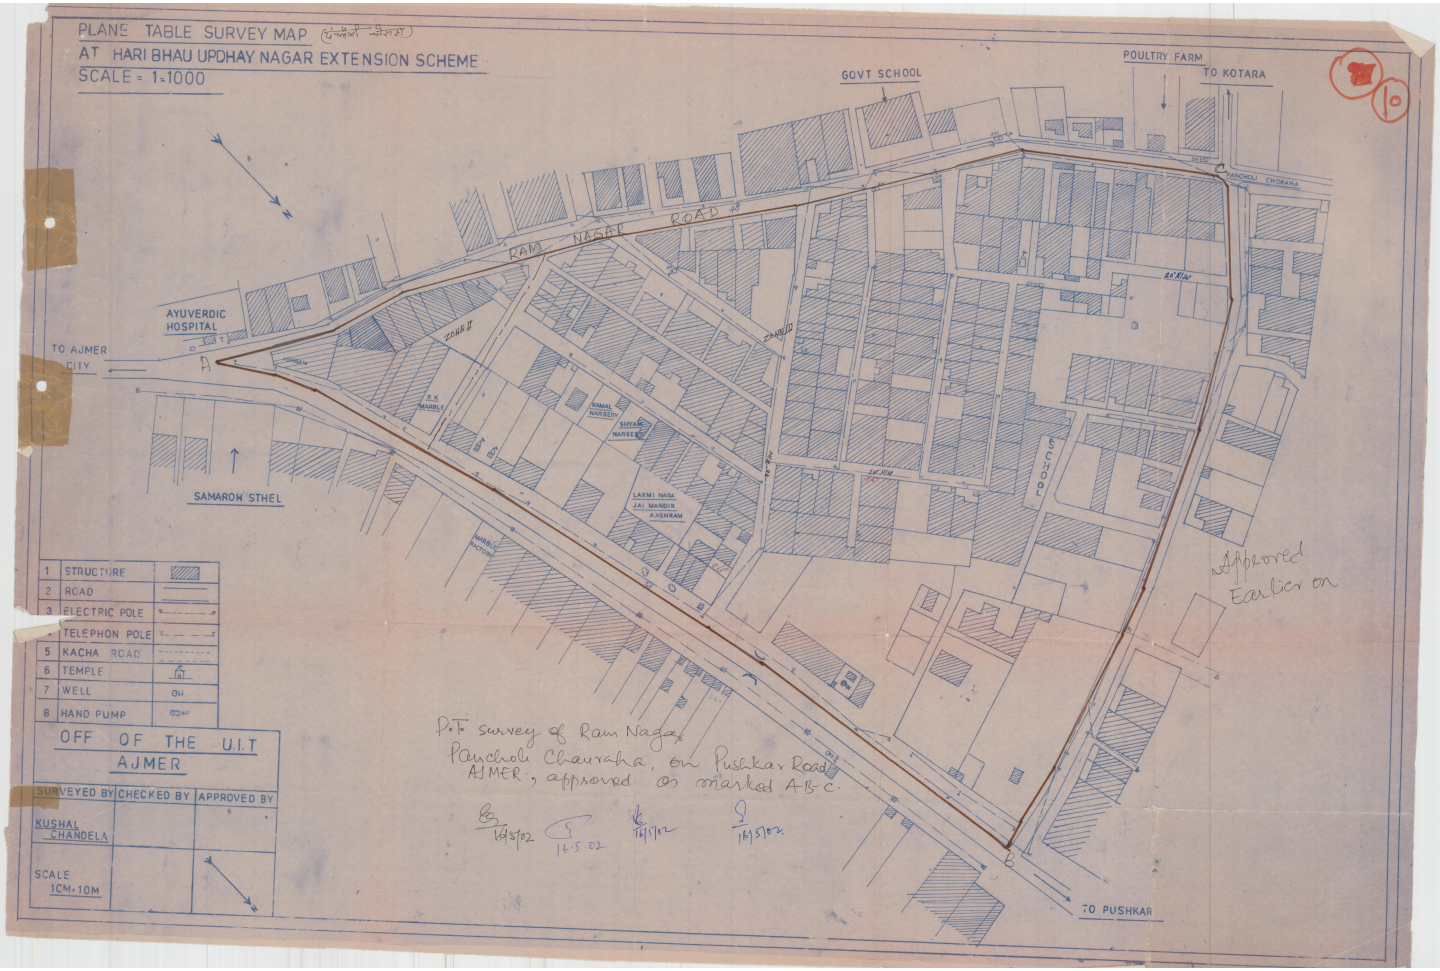
PLANE TABLE SURVEY MAP
AT HARI BHAU UPDHAY NAGAR EXTENSION SCHEME
SCALE = 1=1000
GOVT SCHOOL
POULTRY FARM
TO KOTARA
PANCHOLI CHORAHA
RAM NAGAR ROAD
AYUVERDIC HOSPITAL
TO AJMER CITY
ZONE B
ZONE D
R.K MARBLE
KAMAL NARSERY
SHIVAM NARSERY
LAXMI NARA JAI MANDIR ASHRAM
SAMAROH STHEL
MARBLE FACTORY
ROAD
Approved Earlier on
1 STRUCTURE
2 ROAD
3 ELECTRIC POLE
TELEPHON POLE
5 KACHA ROAD
6 TEMPLE
7 WELL
8 HAND PUMP
OFF OF THE U.I.T
AJMER
SURVEYED BY
CHECKED BY
APPROVED BY
KUSHAL CHANDELA
SCALE 1CM=10M
P.T survey of Ram Nagar, Pancholi Chauraha, on Pushkar Road AJMER, approved as marked A-B-C.
16/5/02
16.5.02
16/5/02
16/5/02
TO PUSHKAR


PLANE TABLE SURVEY MAP OF BORAJ ROAD (NAGPHANI)
13
LEGEND
SR. NO. | DESCRIPTION | SYMBOL
1. ROAD
2. HOUSE
3. PLOT
4. CULVERT
5. ELECTRIC LINE
6. H.T. POLE
7. TEMPLE
8. BAAD
9. HAND PUMP
10. MOSQUE
11. GATE
KABRISTAN
PHED
P.U.
RAILWAY STATION
SURVEYED BY
M.K. SHARMA
AJMER (RAJ.)
PH# 2420417
DEPARTMENT
U.I.T.
AJMER
APPROVED BY
CHECKED BY
AREA
37.18
HECT.
SCALE
1 cm = 10 m
R.F.
1:1000
PLANE TABLE SURVEY
MAP OF
BORAJ RD (NAGPHANI)

PLANE TABLE SURVEY MAP
AT GOMA KA HATHA
SCALE-1:1000

16

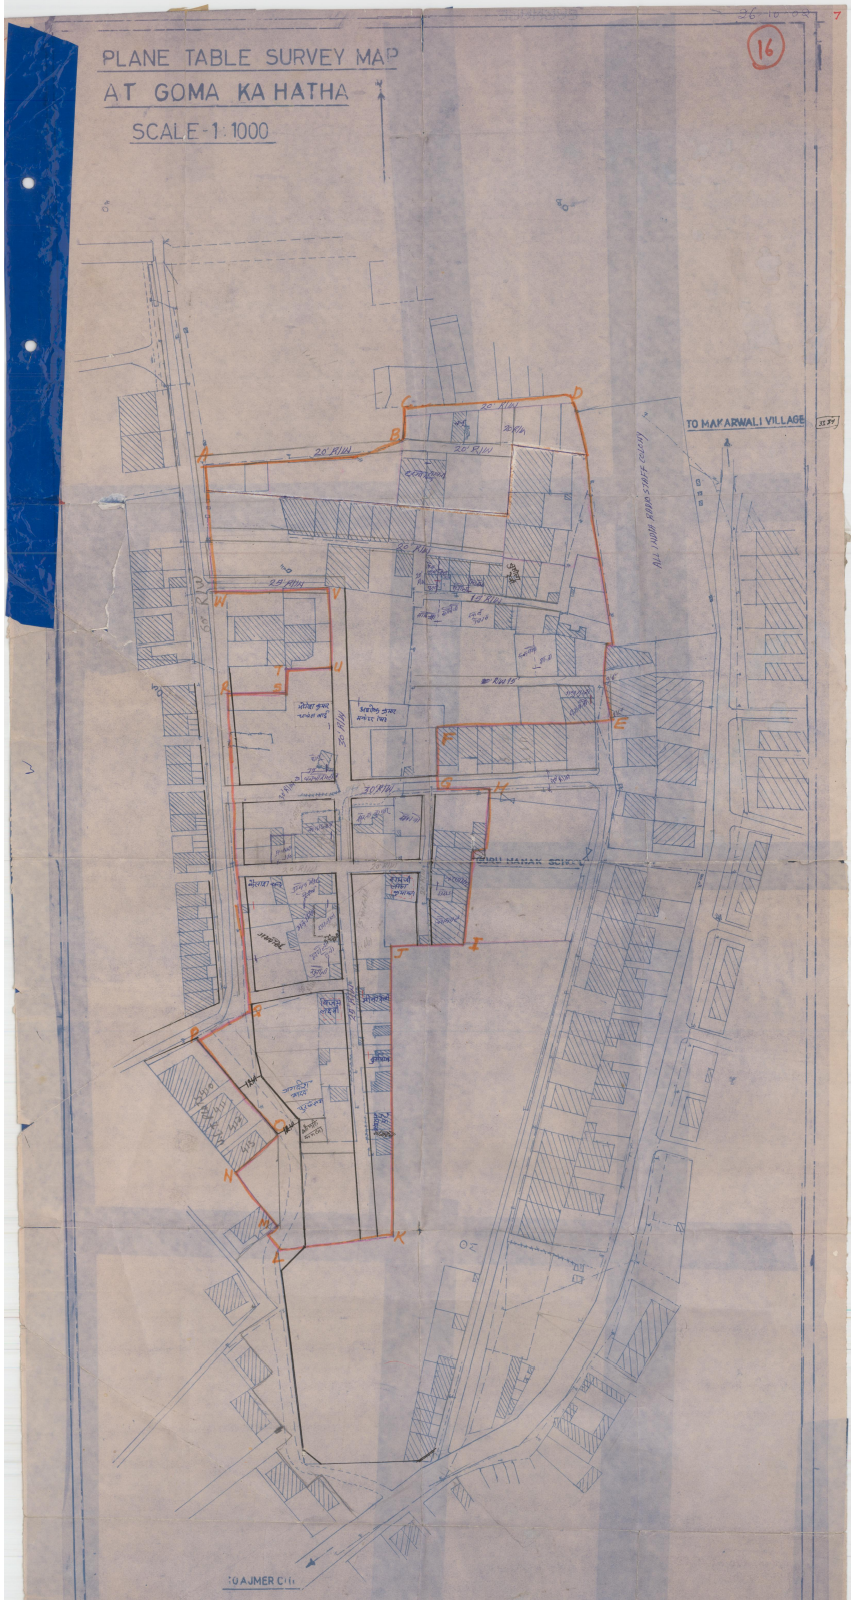

P.T. Survey Plan approved from A to W

1	STRUCTURE	
2	ROAD	
3	ELECTRIC POLE	
4	TELEPHONE POLE	
5	CULVERT	
6	TEMPLE	
7	NALLA	
8	WELL	OW
9	HAND PUMP	OHP

OFF OF THE U.I.T
AJMER


SURVEYED BY	CHEAKED BY	APPROVED BY
KUSHAL CHANDELA		

SCALE-1CM-10M

PLANE TABLE SURVEY MAP

AT- GEETA COLONY

SCALE - 1-1000

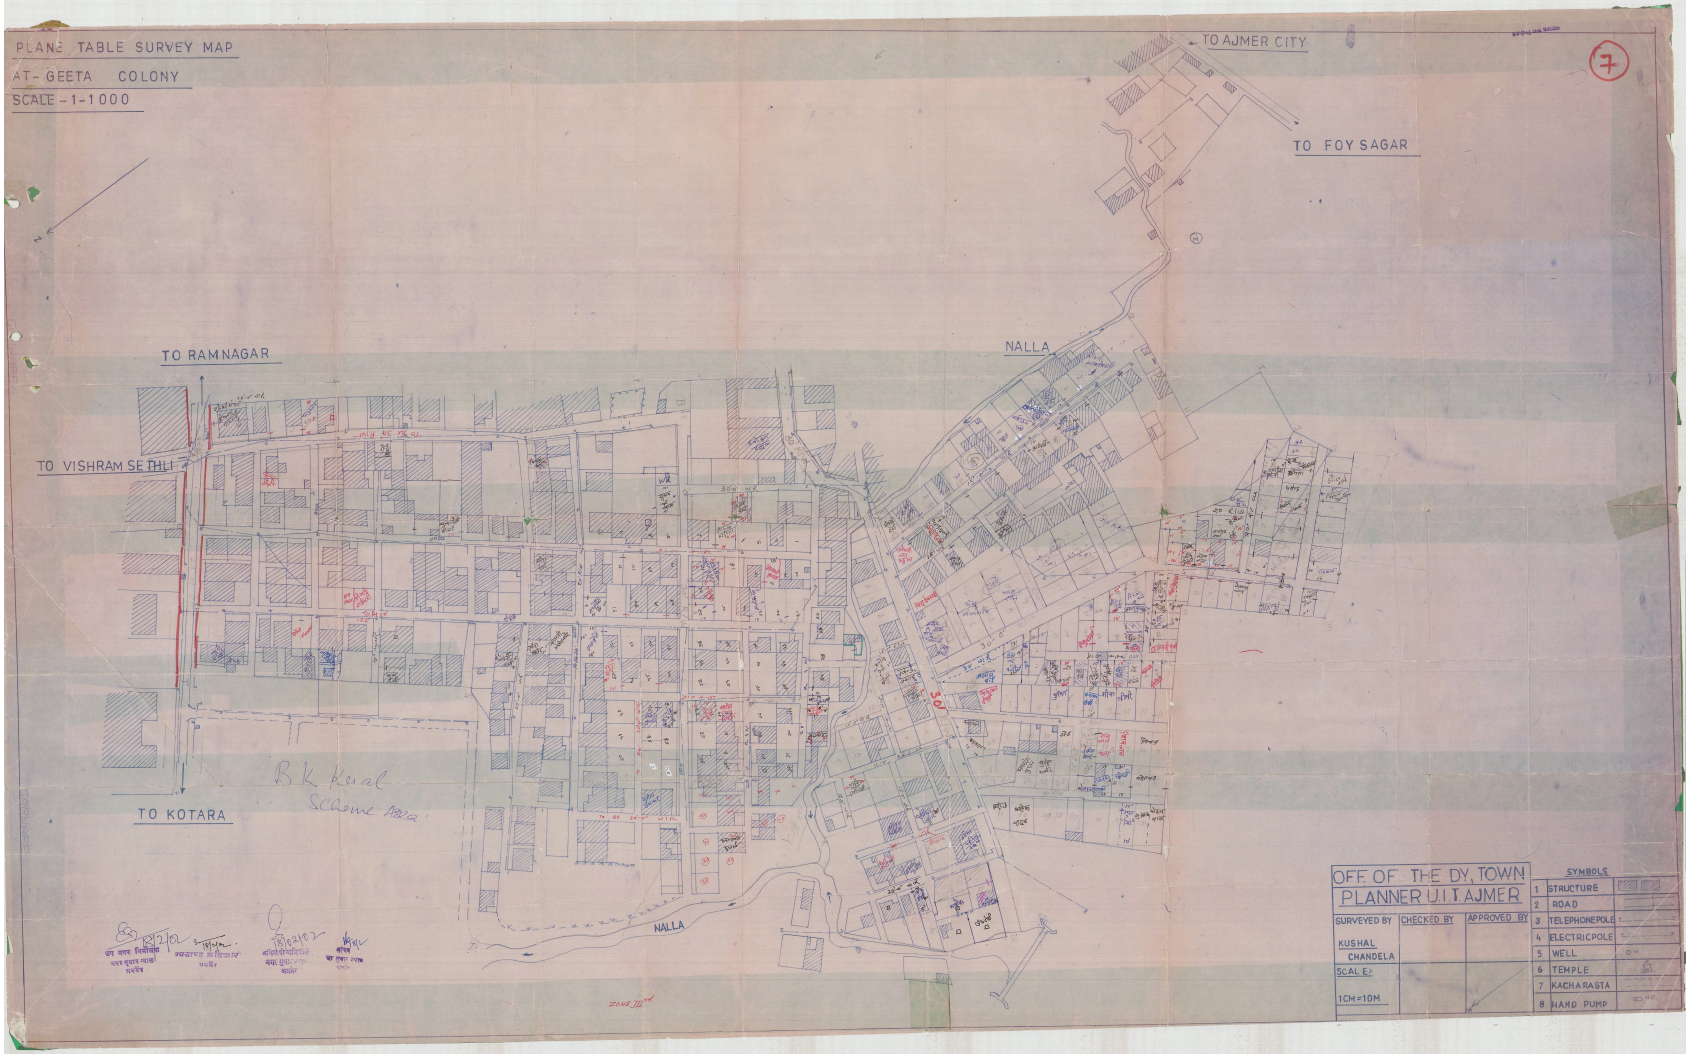

OFF. OF THE DY. TOWN PLANNER U.I.T. AJMER		
SURVEYED BY	CHECKED BY	APPROVED BY
KUSHAL CHANDELA		
SCALE: 1CM=10M		

SYMBOLS		
1	STRUCTURE	
2	ROAD	
3	TELEPHONEPOLE	
4	ELECTRICPOLE	
5	WELL	
6	TEMPLE	
7	KACHA RASTA	
8	HAND PUMP	